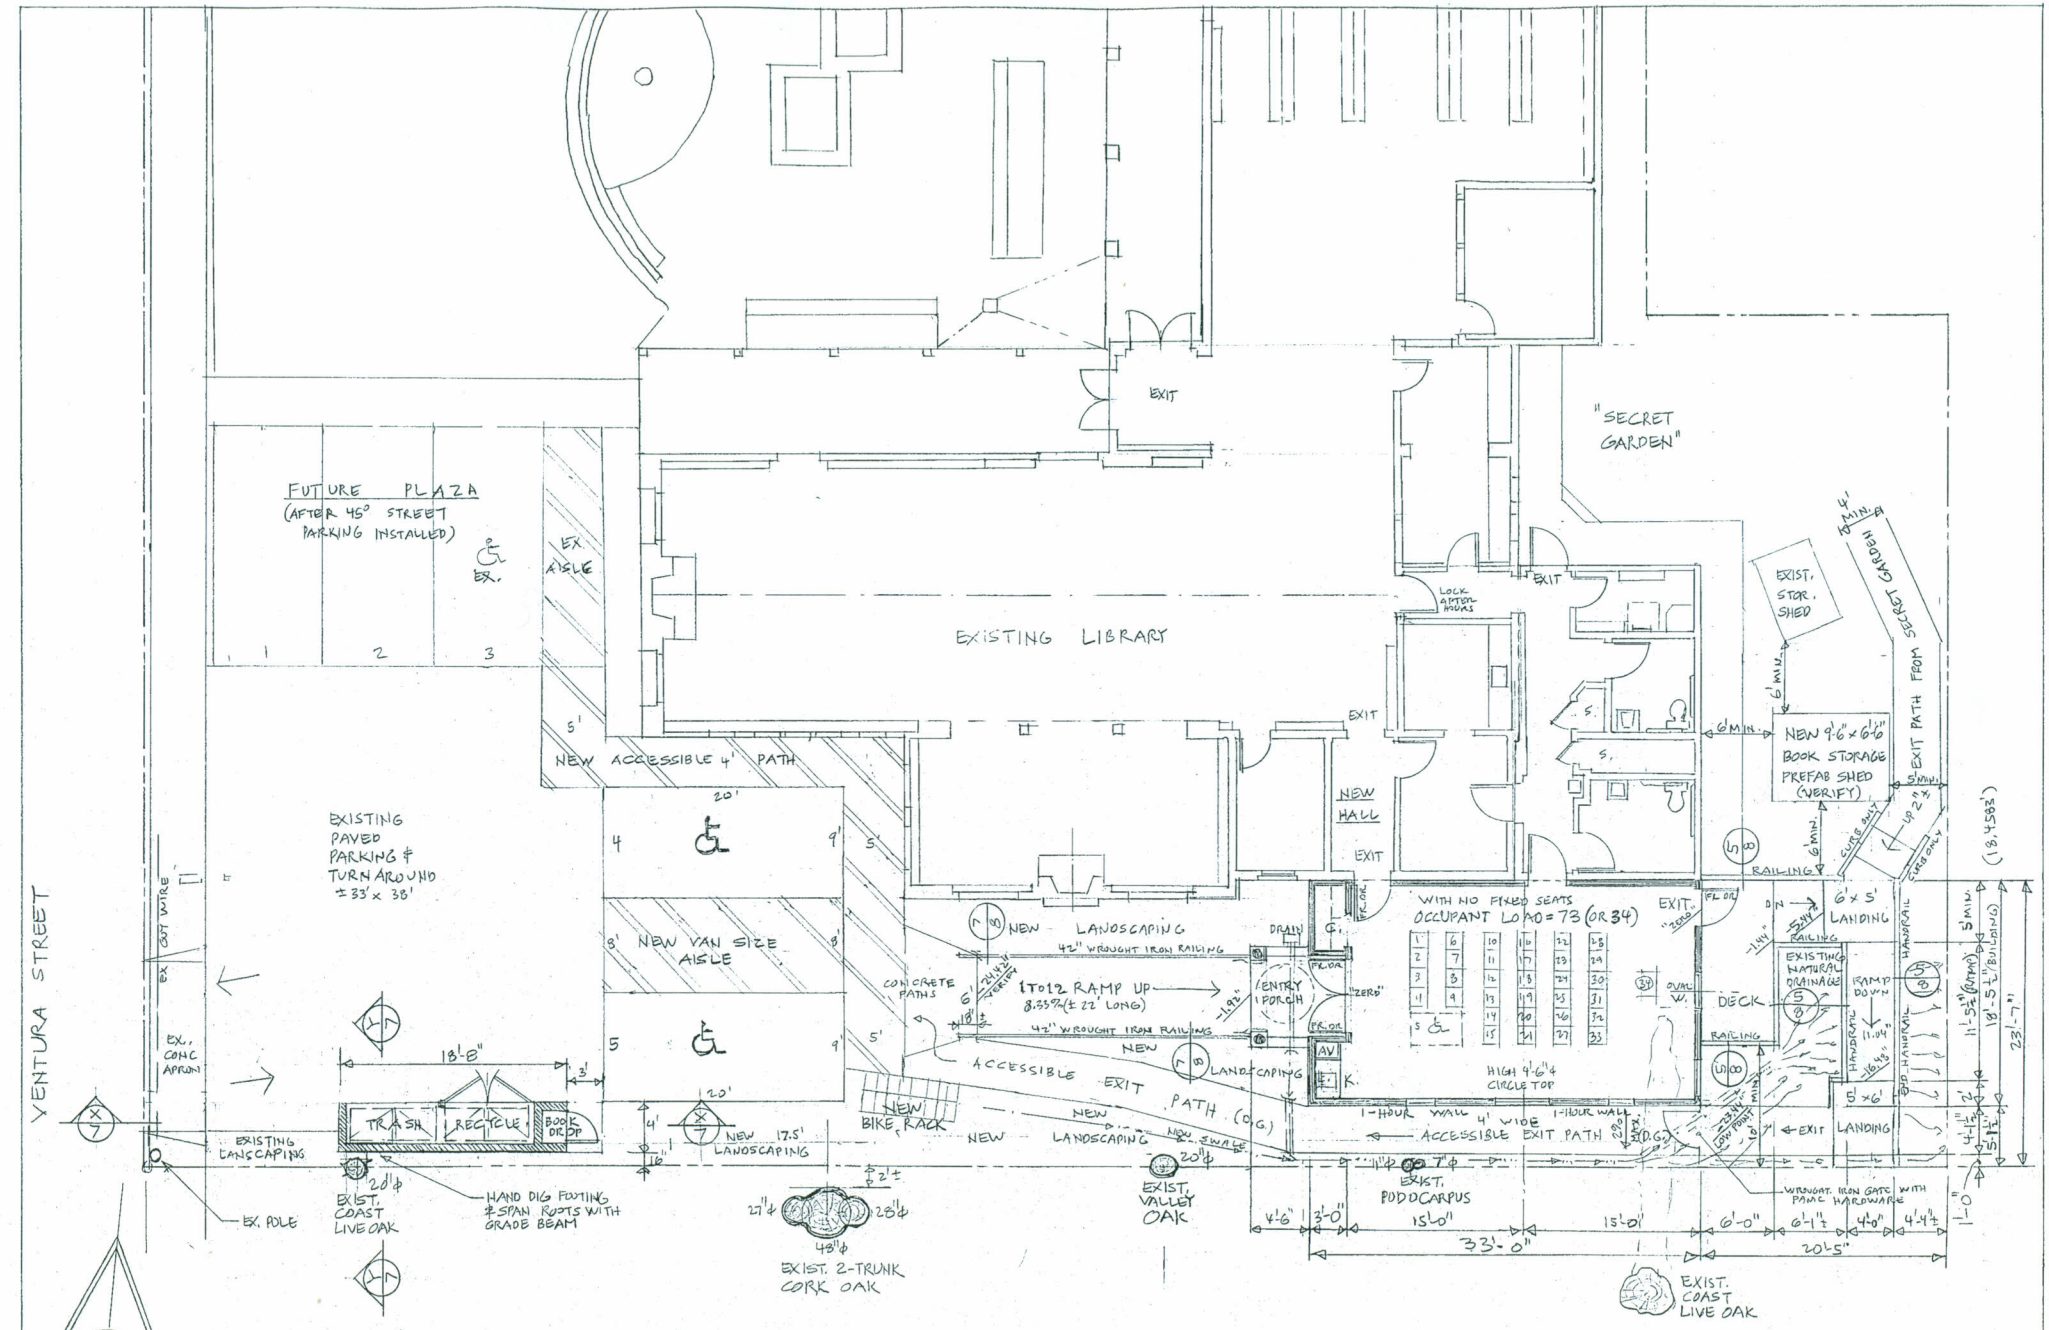

SITE PLAN - POST ADDITION/ REMODEL

SCALE: 1/8" = 1'-0"

1" = 8' GRAPHIC SCALE

NEW 589 S.F. COMMUNITY MEETING ROOM AND UPGRADE OF EXISTING RESTROOMS

FOR: OJAI VALLEY LIBRARY FRIENDS & FOUNDATION, (VENTURA COUNTY LIBRARY SERVICES)

O.V.L.F.F. MAILING ADDRESS:
POST OFFICE BOX 1005
OJAI, CALIFORNIA 93024
TELEPHONE: (805) 640-8507
(J. LAMBERT, PRES.)

AT: 111 EAST OJAI AVENUE
OJAI, CALIFORNIA
A.P. # 023-0-077-020

DRAWN BY
JON ERIC DIEGES
ARCHITECT C10466 AND GEN. BLDG. CONTR. 437536
POST OFFICE BOX 1286
OJAI, CALIFORNIA 93024
TELEPHONE: (805) 646-3778
e-mail: jondieges@gmail.com

JED

DATE PLANS SUBMITTED:

REVISED:

ARCHITECT'S JOB NUMBER 10-21-2010

SHEET 2 OF 10